FilmL.A., Inc.
6255 W Sunset Blvd, 12th Floor
Hollywood, CA 90028
t: (213)977-8600 - f: (213)977-8601
www.filmla.com

Summary Information

Permit No: F00155951-D **Type of Permit:** FILMING **Release Date:** 09/26/2019

Production Company	SUBSIDIARIES OF AT&T WARNER BROS PICTURES, INC.
Insured Company Name	SUBSIDIARIES OF AT&T WARNER BROS PICTURES, INC.
Contact Phone No. 1	818-954-2100
Contact Phone No. 2	
Fax	
Address	4000 WARNER BLVD BURBANK, California 91522
Production Title	THE LITTLE THINGS
Type of Production	Feature

Producer	Michael Drake
Director	John Lee Hancock
1st AD	n/a n/a
Production Manager	n/a n/a
FilmL.A. Coordinator	Cody Penwell
Location Manager	Andrew Ullman
Primary Phone	Mobile - (213) 595-6515
Secondary Phone	
Location Assistant	n/a n/a
Primary Phone	Mobile - (213) 595-6515
Secondary Phone	

Fees

Posting 600	$138.00
Posting 1200	$276.00
Notification Charge	$346.00
LA CITY LANE AND STREET CLOSURE FEE	$624.00
FILMLA NON-REFUNDABLE FILM PERMIT RIDER FEE	$111.00
LANCASTER PER LOCATION FEE	$50.00
LANCASTER INSPECTOR FEE	$121.00
LANCASTER ENCROACHMENT PERMIT APPLICATION FEE	$325.00

Total Permit Fee $1,991.00

Number of Locations 3

NOT A PERMIT

FilmL.A., Inc.
6255 W Sunset Blvd, 12th Floor
Hollywood, CA 90028
t: (213)977-8600 - f: (213)977-8601
www.filmla.com

Summary Information — Location

Permit Number F00155951-D
Production Company SUBSIDIARIES OF AT&T WARNER BR...
Insured Company SUBSIDIARIES OF AT&T WARNER BR...
Production Title THE LITTLE THINGS

Location Manager Andrew Ullman
Primary Phone Mobile - (213) 595-6515
Secondary Phone

Location Address 46645 60th St W, Lancaster, CA, 93536

Location Type Business

Film Dates 9/27/2019 - 9/28/2019 14:00 - 08:00 1 day

Open or Closed to the Public Closed

Generic Conditions **THE CONSUMPTION OF ALCOHOLIC BEVERAGES AND THE USE OF DRUGS, INCLUDING MARIJUANA, ON LOCATION BY ANY CAST, CREW, OR INVITED GUESTS IS STRICTLY PROHIBITED.**
*Certain service and personnel fees required by jurisdictional agencies are not collected by FilmL.A. Any such fees must be paid directly to the appropriate agency, and a separate invoice will be provided to the permittee.
*LA CITY AND/OR LA COUNTY FIRE CHECKLIST ATTACHED TO FINAL PERMIT. THE PERMITTEE IS RESPONSIBLE FOR COMPLETING CHECKLIST PRIOR TO FILMING ACTIVITY AT THIS LOCATION. NON COMPLIANCE MAY RESULT IN ASSIGNMENT OF A FIRE OFFICER.
Must Maintain 5' Clearance on Sidewalks/Walkways
Must maintain local/emergency access
No cast or crew parking on area streets
No interference with merchant activity.
Number of uniformed officers listed on the permit is a minimum requirement. Permittee remains responsible for deploying a sufficient number of uniformed officers to provide traffic and crowd control to ensure the safety of the film crew and the public.
Traffic control must be done in accordance w/MUTCD
Traffic Officers Required
Uniformed officers shall have a copy of the film permit in their possession and are required to confirm that all traffic control signage devices are in place.

Please see attached documents 2ND CHECK 60th St W (closure) btwn Ave H & Ave G - Little Things.pdf
-60th St W (closure) btwn Ave H Ave G - Little Things.pdf

Equipment on Location

Type	Quantity
5 or 10 ton trucks	1
Fire Extinguisher (2A10BC Minimum Rating)	4
Stakebed Trucks	2
Vans	2

Personnel on Location

Type	Quantity
Cast	1
Crew	20
LA County Field Inspection	1
Sheriff/CHP	2

Filming Activities Atmospheric smoke effects (water based); Equipment on sidewalk, in curb lane & across street; Interior and exterior dialogue; Intermittent pedestrian control; Intermittent traffic control - 2 minutes standard; hang lights on 14 light poles on 60th Street W between W Ave G & W Ave H. ;

Jurisdiction **Political:** City of Lancaster **Police:** Los Angeles County Sheriff **Fire:** Los Angeles County Fire Department

Approvals

LANCASTER	Joshua Thomas
LOS ANGELES COUNTY PUBLIC WORKS - FINAL APPROVERS	Greg Graham Final Approver

Coordinator Note LA County Fire Dept #19 2571 80/ 130, Field Inspection, Four 2A10BC Fire Extinguishers Required

Coordinator Note RIDER D RELEASES THE REMAINING LOCATIONS

NOT A PERMIT

FilmL.A., Inc.
6255 W Sunset Blvd, 12th Floor
Hollywood, CA 90028
t: (213)977-8600 - f: (213)977-8601
www.filmla.com

Summary Information — Location

Permit Number F00155951-D
Production Company SUBSIDIARIES OF AT&T WARNER BR...
Insured Company SUBSIDIARIES OF AT&T WARNER BR...
Production Title THE LITTLE THINGS

Location Manager Andrew Ullman
Primary Phone Mobile - (213) 595-6515
Secondary Phone

Parking **Base Camp**
Location Type : Filming Location

Crew Parking
Location Type : Filming Location

Lane / Full Closure FULL CLOSURE: 60TH STREET WEST, BETWEEN W AVENUE G AND W AVENUE H
Approximate Footage 0 - 300

Date(s) 9/27/2019 to 9/27/2019 **Time(s)** 14:00 to 08:00

NOT A PERMIT

FilmL.A., Inc.
6255 W Sunset Blvd, 12th Floor
Hollywood, CA 90028
t: (213)977-8600 - f: (213)977-8601
www.filmla.com

Summary Information — Location

Location 2 of 3

Permit Number F00155951-D
Production Company SUBSIDIARIES OF AT&T WARNER BR...
Insured Company SUBSIDIARIES OF AT&T WARNER BR...
Production Title THE LITTLE THINGS

Location Manager Andrew Ullman
Primary Phone Mobile - (213) 595-6515
Secondary Phone

Location Address 7548 Lankershim Blvd, Los Angeles, CA, 91605

Location Type Store front

Film Dates 9/26/2019 - 9/26/2019 19:00 - 23:00 1 day

Open or Closed to the Public Closed

Generic Conditions **THE CONSUMPTION OF ALCOHOLIC BEVERAGES AND THE USE OF DRUGS, INCLUDING MARIJUANA, ON LOCATION BY ANY CAST, CREW, OR INVITED GUESTS IS STRICTLY PROHIBITED.**
*Certain service and personnel fees required by jurisdictional agencies are not collected by FilmL.A. Any such fees must be paid directly to the appropriate agency, and a separate invoice will be provided to the permittee.
*LA CITY AND/OR LA COUNTY FIRE CHECKLIST ATTACHED TO FINAL PERMIT. THE PERMITTEE IS RESPONSIBLE FOR COMPLETING CHECKLIST PRIOR TO FILMING ACTIVITY AT THIS LOCATION. NON COMPLIANCE MAY RESULT IN ASSIGNMENT OF A FIRE OFFICER.
All closures impacting sidewalks must be implemented per WATCH manual, CA MUTCD TA-28 & TA-29
Equipment staging and vehicles may park on one side of the street only.
Must Maintain 5' Clearance on Sidewalks/Walkways
Must maintain local/emergency access
No cast or crew parking on area streets
No interference with merchant activity.
Number of uniformed officers listed on the permit is a minimum requirement. Permittee remains responsible for deploying a sufficient number of uniformed officers to provide traffic and crowd control to ensure the safety of the film crew and the public.
Traffic control must be done in accordance w/MUTCD
Traffic Officers Required

Please see attached document Lankershim btwn Cohasset & 7548 Lankershim - ES curb+1 - The Little Things (Rev 2).pdf

Equipment on Location

Type	Quantity
5 or 10 ton trucks	1
Stakebed Trucks	2
Vans	2

Personnel on Location

Type	Quantity
Cast	1
Crew	20
Off-Duty/Retired LAPD Officer(s)	2
Spot Check	1

Filming Activities Drive ups & away; Equipment on sidewalk, in curb lane & across street; Interior and exterior dialogue; Intermittent pedestrian control; Intermittent traffic control - 2 minutes standard;

Jurisdiction **Political:** Los Angeles City - Council District 02 **Police:** Los Angeles Police **Fire:** Los Angeles City Department

Thomas Guide **Page:** 532 **Grid:** H3

Approvals

LOS ANGELES CITY POLICE DEPARTMENT	Gabriel Martinez
FILML.A. CLOSURES	Joshua Mingo
LOS ANGELES CITY DEPARTMENT OF PUBLIC WORKS	Vanessa Martin

Parking

Base Camp 9444 El Dorado Ave, Los Angeles, CA, 91352
Location Type : Other Location

Crew Parking 4222 Vineland Ave, North Hollywood, CA, 91602
Location Type : Other Location

NOT A PERMIT

FilmL.A., Inc.
6255 W Sunset Blvd, 12th Floor
Hollywood, CA 90028
t: (213)977-8600 - f: (213)977-8601
www.filmla.com

Summary Information

Location

Permit Number F00155951-D
Production Company SUBSIDIARIES OF AT&T WARNER BR...
Insured Company SUBSIDIARIES OF AT&T WARNER BR...
Production Title THE LITTLE THINGS

Location Manager Andrew Ullman
Primary Phone Mobile - (213) 595-6515
Secondary Phone

Posting "No Parking" signs E/S LANKERSHIM FROM 7548 LANKERSHIM BLVD, SOUTH TO COHASSET ST.

Approximate Footage 301 - 600 **Log Number** 255921

Date(s) 9/26/2019 to 9/26/2019 **Time(s)** 07:00 to 22:00

Lane / Full Closure CURB LANE CLOSURE 1 ADJACENT LANE: E/S LANKERSHIM FROM 7548 LANKERSHIM BLVD, SOUTH TO COHASSET ST.

Approximate Footage 0 - 300

Date(s) 9/26/2019 to 9/26/2019 **Time(s)** 19:30 to 23:00

NOT A PERMIT

FilmL.A., Inc.
6255 W Sunset Blvd, 12th Floor
Hollywood, CA 90028
t: (213)977-8600 - f: (213)977-8601
www.filmla.com

Summary Information

Location

Permit Number F00155951-D
Production Company SUBSIDIARIES OF AT&T WARNER BR...
Insured Company SUBSIDIARIES OF AT&T WARNER BR...
Production Title THE LITTLE THINGS

Location Manager Andrew Ullman
Primary Phone Mobile - (213) 595-6515
Secondary Phone

Location Address Laurel Canyon Boulevard & Branford Street, Los Angeles, CA, 91331

Location Type Intersection

Film Dates 9/26/2019 - 9/27/2019 21:00 - 01:00 1 day

Open or Closed to the Public Open

Generic Conditions **THE CONSUMPTION OF ALCOHOLIC BEVERAGES AND THE USE OF DRUGS, INCLUDING MARIJUANA, ON LOCATION BY ANY CAST, CREW, OR INVITED GUESTS IS STRICTLY PROHIBITED.**
*Certain service and personnel fees required by jurisdictional agencies are not collected by FilmL.A. Any such fees must be paid directly to the appropriate agency, and a separate invoice will be provided to the permittee.
All closures impacting sidewalks must be implemented per WATCH manual, CA MUTCD TA-28 & TA-29
Community Survey Obtained
Equipment staging and vehicles may park on one side of the street only.
Must Maintain 5' Clearance on Sidewalks/Walkways
Must maintain local/emergency access
No cast or crew parking on area streets
No interference with merchant activity.
Number of uniformed officers listed on the permit is a minimum requirement. Permittee remains responsible for deploying a sufficient number of uniformed officers to provide traffic and crowd control to ensure the safety of the film crew and the public.
Traffic control must be done in accordance w/MUTCD
Traffic Officers Required

Please see attached document Branford (closure) btwn Amboy & Remick - ITC Laurel Cnyn - The Little Things (Rev 1).pdf

Equipment on Location

Type	Quantity
5 or 10 ton trucks	1
Stakebed Trucks	2
Vans	2

Personnel on Location

Type	Quantity
Cast	1
Crew	20
Off-Duty/Retired LAPD Officer(s)	2

Filming Activities Drive ups & away; Equipment on sidewalk, in curb lane & across street; Exterior Dialogue; Intermittent pedestrian control; Intermittent traffic control - 2 minutes standard;

Jurisdiction **Political:** Los Angeles City - Council District 06 **Police:** Los Angeles Police **Fire:** Los Angeles City Department

Thomas Guide **Page:** 502 **Grid:** E6

Approvals

LOS ANGELES CITY DEPARTMENT OF PUBLIC WORKS-COMMISSIONER	Kevin James
LOS ANGELES CITY DEPARTMENT OF TRANSPORTATION - CLOSURES	Jennifer Morelos
LOS ANGELES CITY POLICE DEPARTMENT	Gabriel Martinez

Parking

Base Camp Location Type : Other Location	9444 El Dorado Ave, Los Angeles, CA, 91352	**Crew Parking** Location Type : Other Location	4222 Vineland Ave, North Hollywood, CA, 91602

NOT A PERMIT

FilmL.A., Inc.
6255 W Sunset Blvd, 12th Floor
Hollywood, CA 90028
t: (213)977-8600 - f: (213)977-8601
www.filmla.com

Summary Information — Location

Permit Number F00155951-D
Production Company SUBSIDIARIES OF AT&T WARNER BR...
Insured Company SUBSIDIARIES OF AT&T WARNER BR...
Production Title THE LITTLE THINGS

Location Manager Andrew Ullman
Primary Phone Mobile - (213) 595-6515
Secondary Phone

Posting "No Parking" signs B/S BRANFORD AVE FROM REMICK AVE., - AMBOY AVE.
B/S LAUREL CYN FROM BRANFORD WEST 200FT & 200FT EAST

Approximate Footage 901 - 1200 **Log Number** 255922

Date(s) 9/26/2019 to 9/26/2019 **Time(s)** 18:00 to 06:00

Lane / Full Closure FULL STREET CLOSUREE BRANFORD AVE FROM REMICK AVE., - AMBOY AVE.
Approximate Footage 0 - 300

Date(s) 9/26/2019 to 9/26/2019 **Time(s)** 21:00 to 01:00

NOT A PERMIT

CHECKED BY:	
	DATE
REVIEWED BY:	
	DATE
APPROVED BY:	
	DATE

M4-10L

W20-3
500'
W20-2
500'

R3-2
100'

W AVE G

M4-10R

100'
R3-1

4 TYPE II BARRICADES
2 TYPE III BARRICADES W/ R11-2 & M4-10R
ARROW BOARD IN CAUTION MODE

2ND CHECK 09/19/19 JHC
* STAMP & SIGN BY REG. TRAFFIC OR CIVIL ENGINEER
* ADRESS MINOR REDLINES AND RESUBMIT

SCALE: 1'=400'

ALL TRAFFIC CONTROL WILL BE INSTALLED TO MEET OR EXCEED THE LATEST CA-MUTCD MINIMUM REQUIREMENTS

70TH ST W

60TH ST W

R3-1 | R3-2 | R11-4 (ROAD CLOSED TO THRU TRAFFIC) | R11-2 (ROAD CLOSED)

M4-10(L) (DETOUR) | M4-10(R) (DETOUR) | W20-2 (DETOUR AHEAD) | W20-3 (ROAD CLOSED AHEAD)

DATE/TIME: 9-27-19 FROM 15:30 HOURS TO 9-28-19 07:00 HOURS.

TRAFFIC CONTROL NOTES

1. All traffic control devices are to be illuminated or reflectorized for nighttime use.
2. The Contractor shall maintain construction zone on a 24-hour basis.
3. All temporary markings and striping shall be paint, or temporary tape, at the Engineer's discretion, and will be removed by Contractor at the end of the traffic control project.
4. All temporary traffic control devices are to be sandbagged in place or doublebased for protection against wind.
5. All temporary signs, delineators, barricades, etc., shall conform to the State of California Manual of Uniform Traffic Control Devices (CAMUTCD).
6. The City Traffic Division reserves the right to observe the operation of these traffic control plans and to make any necessary changes. Such changes shall supersede these plans and shall be done solely at the Contractor's expense.
7. All traffic control signs that are installed in sidewalk areas shall either be secured to an existing street light standard or will be placed on a separate post with minimum 7' clearance to bottom of sign.
8. All temporary advance warning signs shall be 48" x 48" minimum on highways with approach speeds of 45 mph or more.
9. Delineators shall be spaced at 20' O.C. within 300' of an intersection.
10. Access to existing businesses and residences shall be provided.
11. All conflicting signs shall be covered during construction. Covers shall be removed at completion of construction.
12. ~~Contact the City Of Lancaster at 661-723-6040 at least 48 hours prior to implementing traffic control~~.

Ⓢ TRAFFIC SIGNAL

● TRAFFIC CONE

TYPE II W/ SIGN

HIGH LEVEL WARNING DEVICE

ARROW BOARD IN CAUTION MODE

M4-10L

W AVE H

M4-10R

4 TYPE II BARRICADES
2 TYPE III BARRICADES W/ R11-2 & M4-10L
ARROW BOARD IN CAUTION MODE

R3-1
100'

Permit #F00155951-D

100'
R3-2

500'
W20-2
500'
W20-3

STAMP AND SIGN

NOT A PERMIT

REVISIONS			
REV.	DESCRIPTION	BY	DATE
~~1~~	~~FIRST CHECK~~	~~JHC~~	~~09/18/2019~~

JCL TRAFFIC SERVICES.
500 S. Greenwood Ave. Montebello CA 90640
Ph: (213) 622-9775
C31-CA Lic # 805357
TRAFFIC PLAN DRAWN BY:
M. ARGUMEDO
Traffic control plan is drawn per MUTCD 2014 Rev4 & 2016 Work Area Traffic Control Handbook

"THE LITTLE THINGS"

ANDREW ULLMAN
PH#: 213.595.6515
DAVE STANLEY
PH# 818.262.5290

CITY OF LANCASTER
TRAFFIC CONTROL PLAN
60TH ST W CLOSURE
AVE H TO AVE G

SCALE: 1'=400' | SHEET No. 1 of 1

NOT A PERMIT

M4-10L

W20-3
500'
W20-2
500'

R3-2
100'

AVE G

CHECKED BY:	
	DATE
REVIEWED BY:	
	DATE
APPROVED BY:	
	DATE

M4-10R

Permit #F00155951-D

100'
R3-1

4 TYPE II BARRICADES
2 TYPE III BARRICADES W/ R11-2 & M4-10R
ARROW BOARD IN CAUTION MODE

DATE/TIME: 9-27-19 FROM 15:30 HOURS TO 9-28-19 07:00 HOURS.

SCALE: 1'=400'

ALL TRAFFIC CONTROL WILL BE INSTALLED TO MEET OR EXCEED THE LATEST CA-MUTCD MINIMUM REQUIREMENTS

70TH ST W

60TH ST W

R3-1 R3-2 R11-4 R11-2

ROAD CLOSED TO THRU TRAFFIC

ROAD CLOSED

M4-10(L) M4-10(R) W20-2 W20-3

DETOUR AHEAD

ROAD CLOSED AHEAD

Ⓢ TRAFFIC SIGNAL

● TRAFFIC CONE

TYPE II W/ SIGN

HIGH LEVEL WARNING DEVICE

ARROW BOARD IN CAUTION MODE

TRAFFIC CONTROL NOTES

1. All traffic control devices are to be illuminated or reflectorized for nighttime use.
2. The Contractor shall maintain construction zone on a 24-hour basis.
3. All temporary markings and striping shall be paint, or temporary tape, at the Engineer's discretion, and will be removed by Contractor at the end of the traffic control project.
4. All temporary traffic control devices are to be sandbagged in place or doublebased for protection against wind.
5. All temporary signs, delineators, barricades, etc., shall conform to the State of California Manual of Uniform Traffic Control Devices (CAMUTCD).
6. The City Traffic Division reserves the right to observe the operation of these traffic control plans and to make any necessary changes. Such changes shall supersede these plans and shall be done solely at the Contractor's expense.
7. All traffic control signs that are installed in sidewalk areas shall either be secured to an existing street light standard or will be placed on a separate post with minimum 7' clearance to bottom of sign.
8. All temporary advance warning signs shall be 48" x 48" minimum on highways with approach speeds of 45 mph or more.
9. Delineators shall be spaced at 20' O.C. within 300' of an intersection.
10. Access to existing businesses and residences shall be provided.
11. All conflicting signs shall be covered during construction. Covers shall be removed at completion of construction.
12. Contact the City Of Lancaster at 661-723-6040 at least 48 hours prior to implementing traffic control.

M4-10L

AVE H

M4-10R

4 TYPE II BARRICADES
2 TYPE III BARRICADES W/ R11-2 & M4-10L
ARROW BOARD IN CAUTION MODE

R3-1
100'

100'
R3-2

500'
W20-2
500'
W20-3

REVISIONS			
REV.	DESCRIPTION	BY	DATE

JCL TRAFFIC SERVICES.
500 S. Greenwood Ave. Montebello CA 90640
Ph: (213) 622-9775
C31-CA Lic # 805357
TRAFFIC PLAN DRAWN BY:
M. ARGUMEDO
Traffic control plan is drawn per MUTCD 2014 Rev4 & 2016 Work Area Traffic Control Handbook

"THE LITTLE THINGS"
ANDREW ULLMAN
PH#: 213.595.6515
DAVE STANLEY
PH# 818.262.5290

LICENSED PROFESSIONAL ENGINEER
BRADLEY A. SIKS
C 58238
CIVIL
STATE OF CALIFORNIA
9/24/19
EXP 6/30/20

CITY OF LANCASTER
TRAFFIC CONTROL PLAN
60TH ST W CLOSURE
AVE H TO AVE G

SCALE: 1'=400' | SHEET No. 1 of 1

Permit #F00155951-D

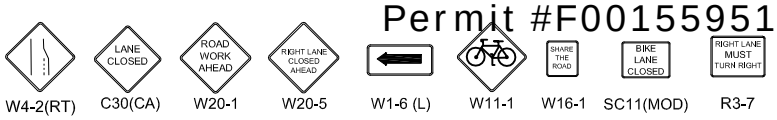

Ⓢ TRAFFIC SIGNAL

● TRAFFIC CONE

TYPE I W/ SIGN

FLASHING ARROW SIGN (FAS)

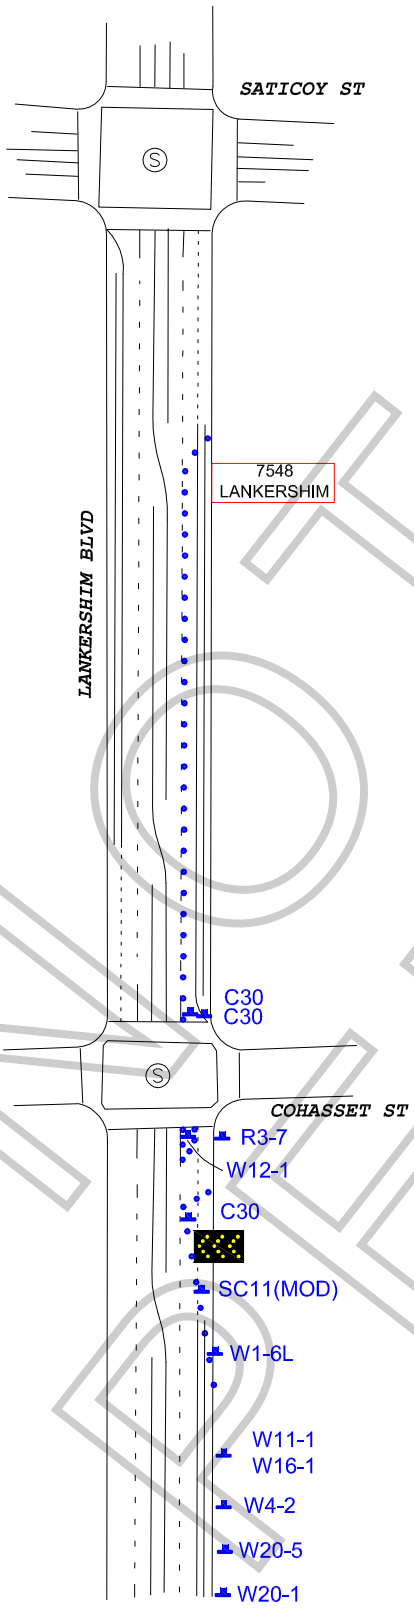

ALL TRAFFIC CONTROL WILL BE INSTALLED TO MEET OR EXCEED THE LATEST CA-MUTCD MINIMUM REQUIREMENTS

WORK ZONE TRAFFIC CONTROL PLAN
GENERAL NOTES

1. DATE/TIME: 9-26-19 FROM 19:30 HOURS TO 23:00 HOURS.

2. ALL SIGNING, STRIPING, AND TRAFFIC CONTROL DEVICES SHALL CONFORM TO THE (CURRENT) STATE OF CALIFORNIA DEPARTMENT OF TRANSPORTATION (CALTRANS) STANDARD PLANS AND STANDARD SPECIFICATIONS, CALIFORNIA MUTCD, AND ANY ADDENDUMS THERETO, AND AS SHOWN ON THESE PLANS, SYMBOLS AND ABBREVIATIONS USED ARE SHOWN ON CALTRANS STANDARD PLANS.
3. THERE WILL BE NO INTERFERENCE WITH TRAFFIC SIGNALS OR CROSSWALKS.
4. CONES WILL BE 28" MINIMUM HEIGHT AND HAVE REFLECTORIZED SLEEVES FOR NIGHT WORK.
5. POLICE WILL DIRECT TRAFFIC IF NECESSARY.

TCP FOR: "THE LITTLE THINGS"

LOCATION:
E/S CURB AND ADJACENT LANE OF
LANKERSHIM FROM COHASSET TO 7548 LANKERSHIM
LOS ANGELES, CALIFORNIA

CONTACT: ANDREW ULLMAN
PH# 213.595.6515
DAVE STANLEY
OFFICE# 323.579.1171

JCL TRAFFIC SERVICES
(213) 622-9775
C31-CA Lic # 805357

DATE	REVISIONS
9-25-19	TIME CHANGES
9-25-19	TIME CHANGES

DRAFTER: E. RAMIREZ
SCALE: N.T.S.
FILM LA: CODY PENWELL

NOT A PERMIT

Permit #F001552

ALL TRAFFIC CONTROL WILL BE INSTALLED TO MEET OR EXCEED THE LATEST CA-MUTCD MINIMUM REQUIREMENTS

W20-5(L) R61-19 W20-1 W20-5 C30(CA) R3-1 R3-2 R11-4 R11-2 SC3 M4-10(L) M4-10(R) W20-2 W20-3

- TRAFFIC SIGNAL
- TRAFFIC CONE
- TYPE I W/ SIGN
- HIGH LEVEL WARNING DEVICE
- FLASHING ARROW SIGN (FAS)
- TYPE III BARRICADE WITH SIGN
- TYPE III BARRICADE

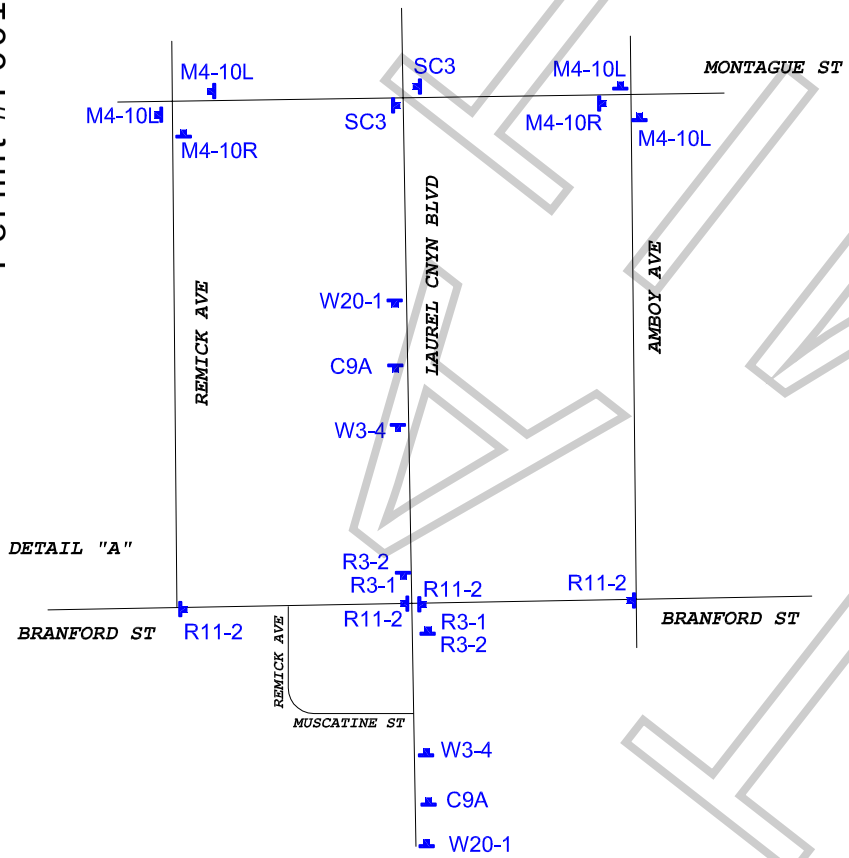

WORK ZONE TRAFFIC CONTROL PLAN GENERAL NOTES

1. DATE/TIME: 9-26-19 FROM 21:00 HOURS TO 01:00 HOURS.
2. ALL SIGNING, STRIPING, AND TRAFFIC CONTROL DEVICES SHALL CONFORM TO THE (CURRENT) STATE OF CALIFORNIA DEPARTMENT OF TRANSPORTATION (CALTRANS) STANDARD PLANS AND STANDARD SPECIFICATIONS, CALIFORNIA MUTCD, AND ANY ADDENDUMS THERETO, AND AS SHOWN ON THESE PLANS. SYMBOLS AND ABBREVIATIONS USED ARE SHOWN ON CALTRANS STANDARD PLANS.
3. THERE WILL BE NO INTERFERENCE WITH TRAFFIC SIGNALS OR CROSSWALKS.
4. CONES WILL BE 28" MINIMUM HEIGHT AND HAVE REFLECTORIZED SLEEVES FOR NIGHT WORK.
5. POLICE WILL DIRECT TRAFFIC IF NECESSARY.

TCP FOR: "THE LITTLE THINGS"

LOCATION: FULL CLOSURE - BRANFORD
FROM AMBOY TO REMICK
ITC ON LAUREL CANYON
LOS ANGELES, CALIFORNIA

CONTACT: ANDREW ULLMAN
PH# 213.595.6515
DAVE STANLEY
OFFICE# 323.579.1171

JCL TRAFFIC SERVICES
(213) 622-9775
C31-CA Lic # 805357

DATE REVISIONS

DRAFTER: E. RAMIREZ
SCALE: N.T.S.
FILM LA: CODY PENWELL

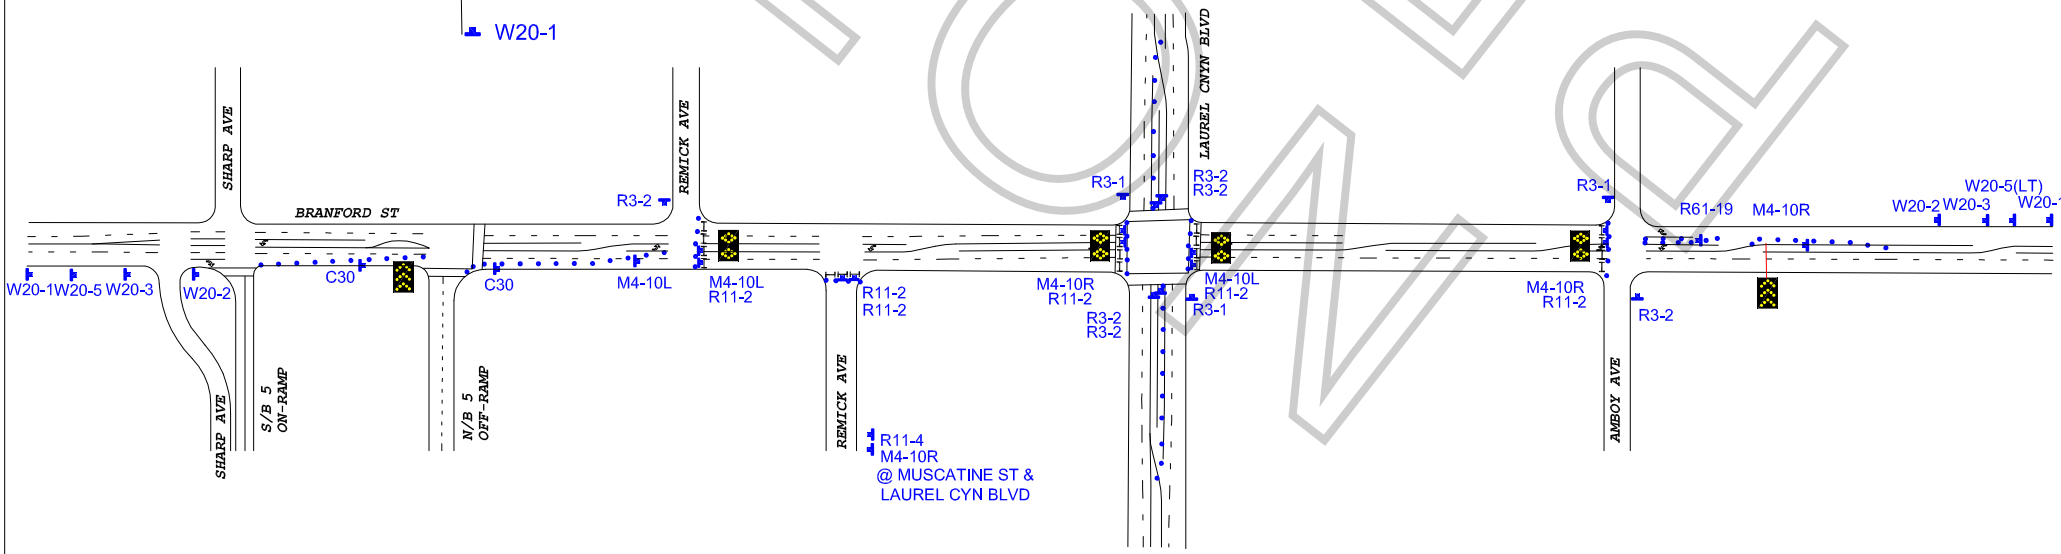

FLOW